Name of work ..... From ..... To .....

Name of Contractor of nature of Agency.....

Date of commencement of work.....

Date	Full description, etc, of work	Dimensions				Contents	Reference to last Measurement
		Number	Length	Breadth	Depth		
1	2	3	4	5	6	7	8

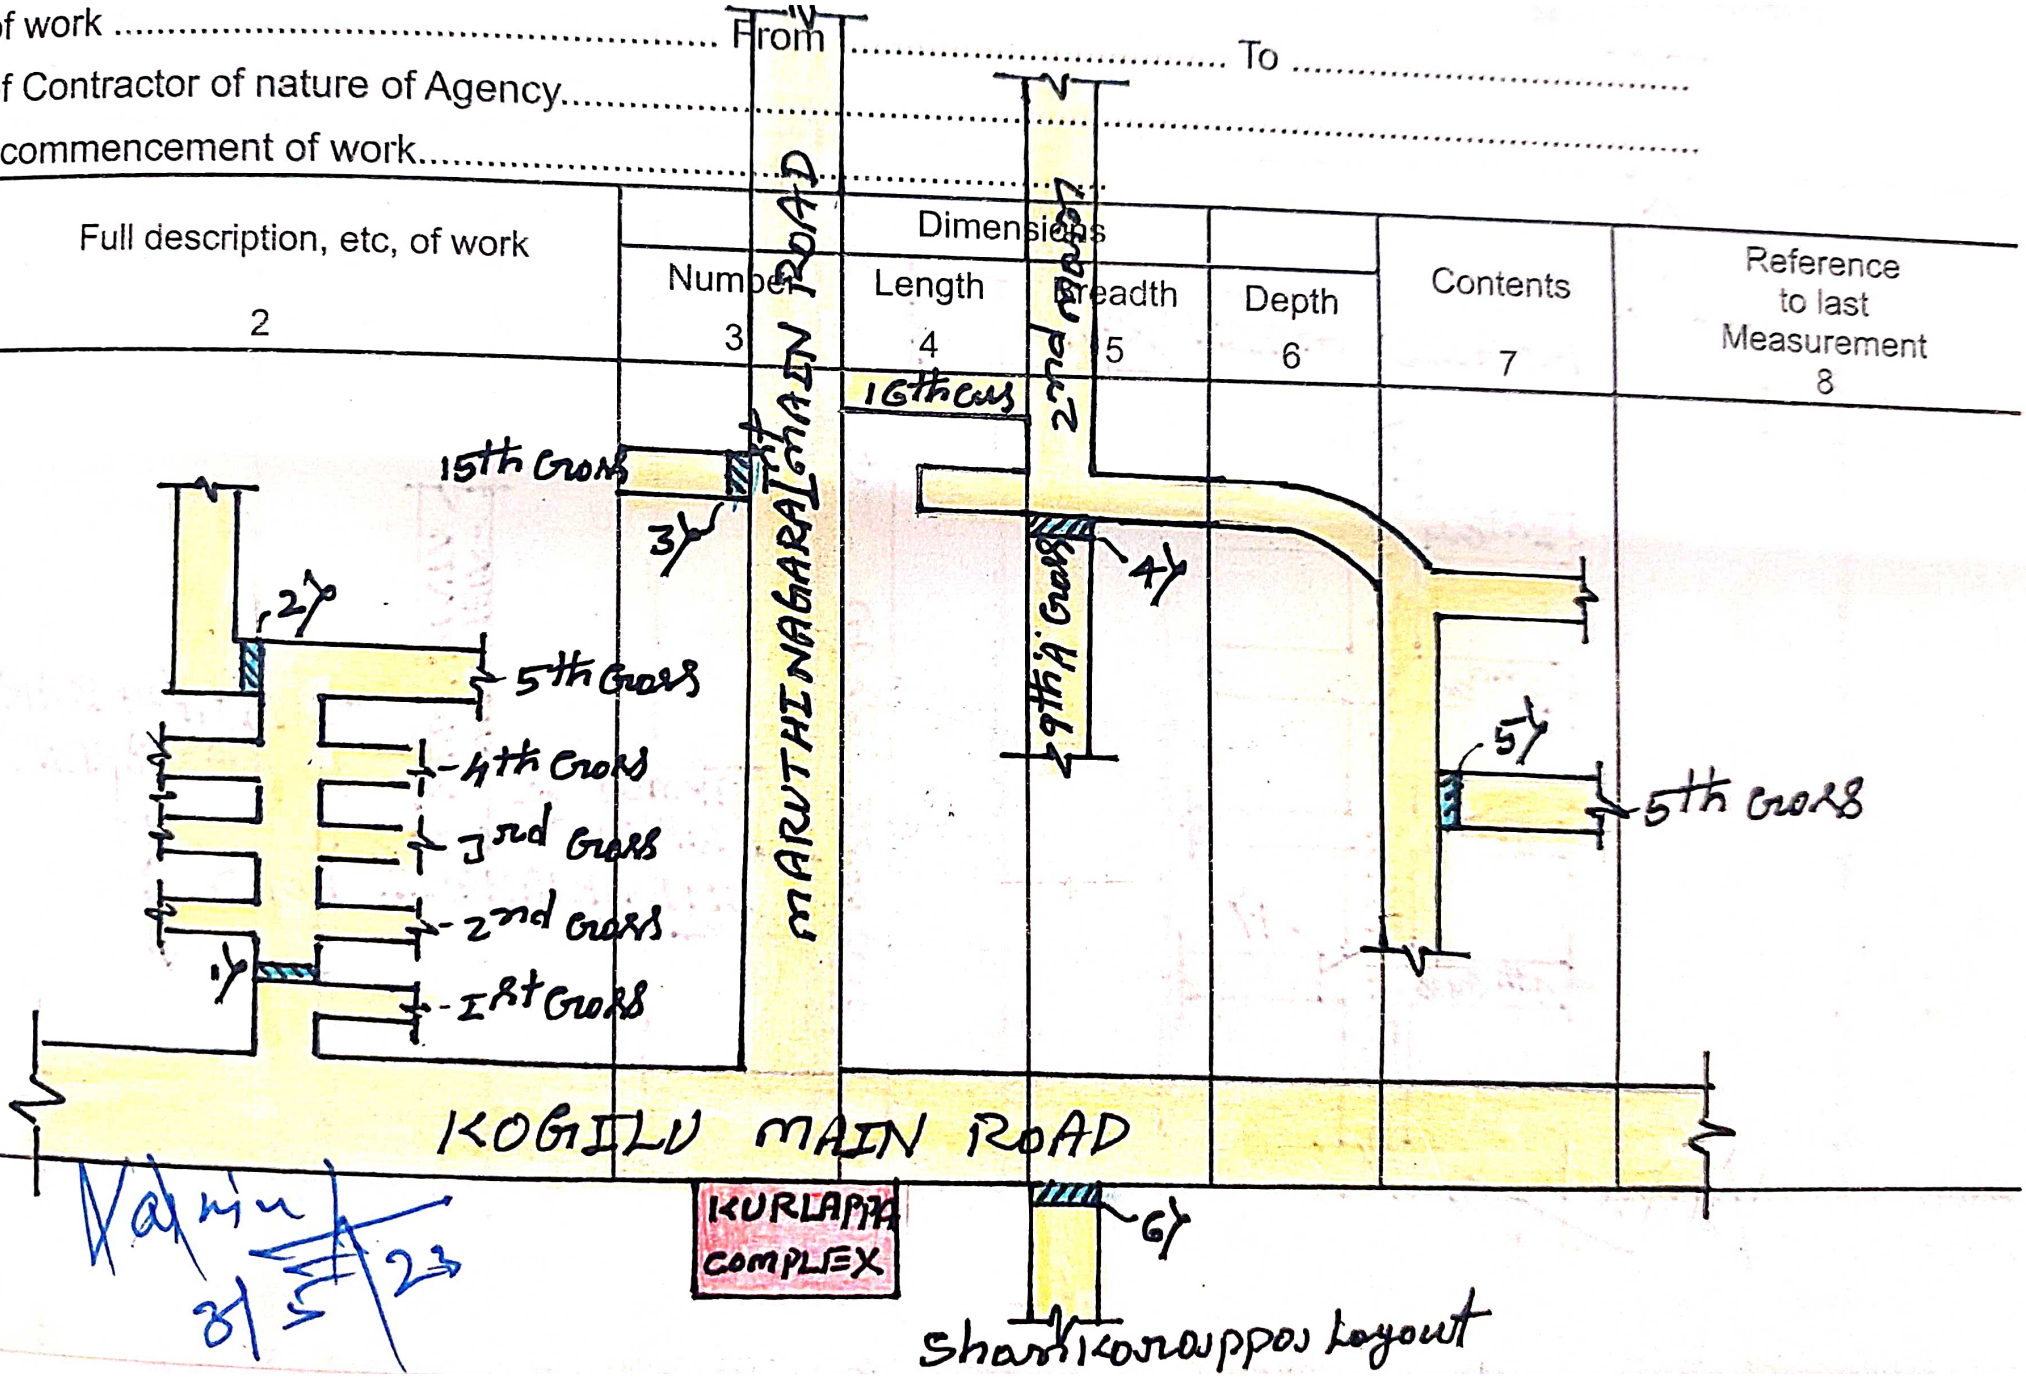

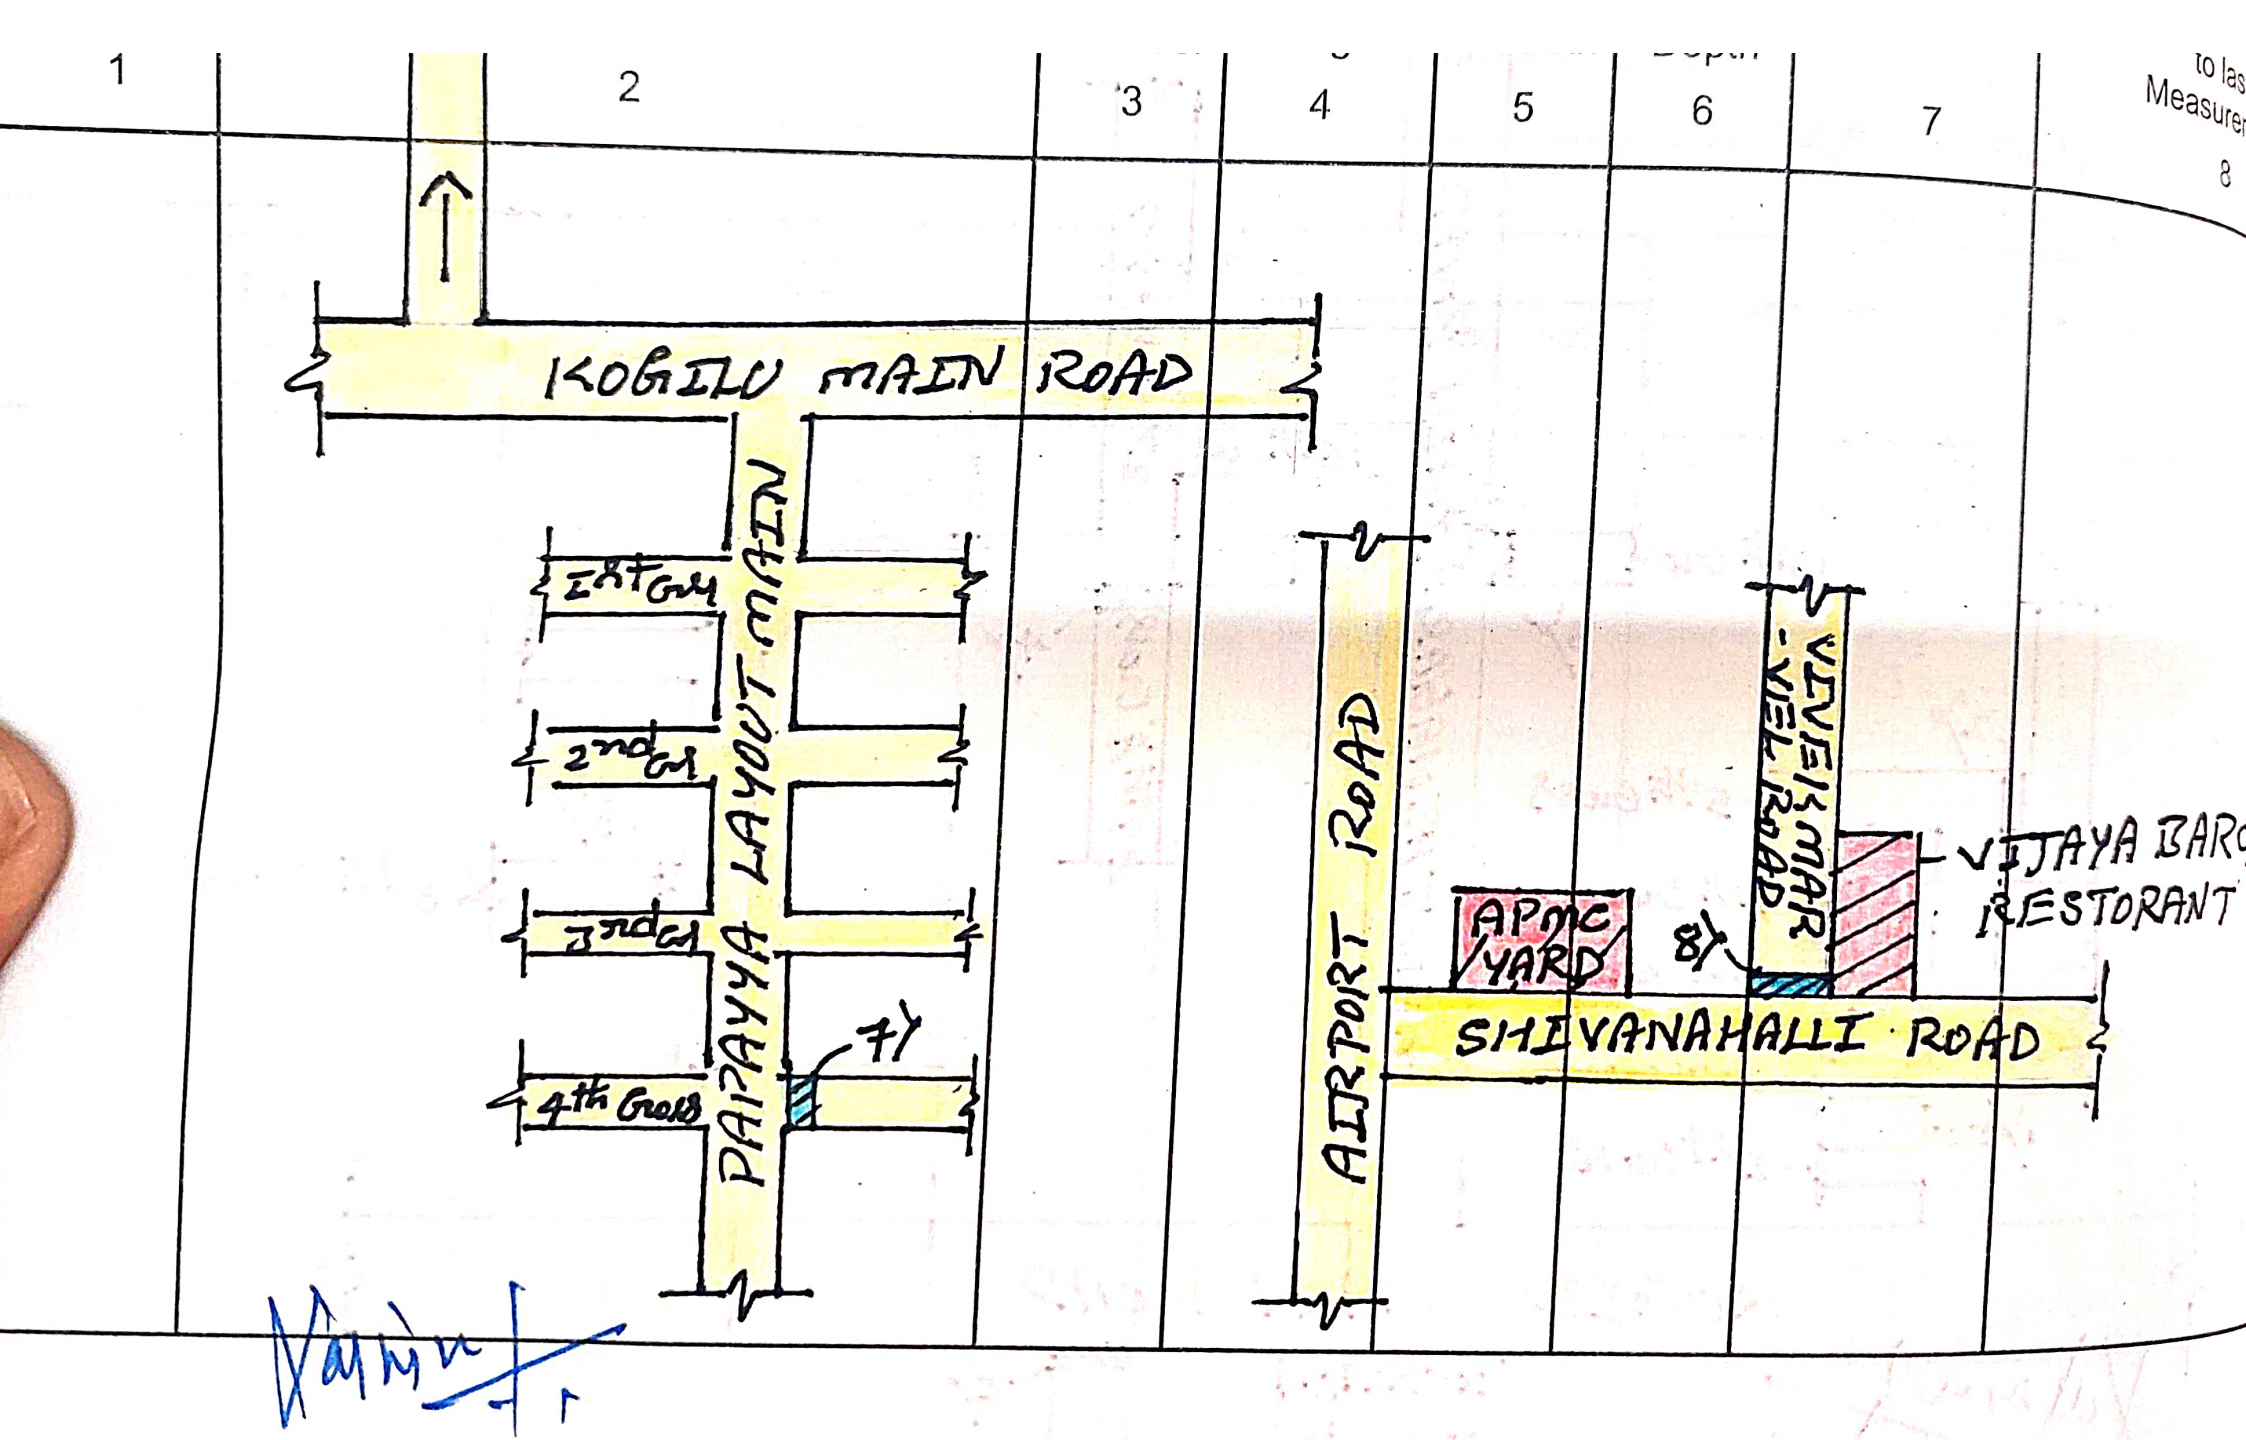
1
2
3
4
5
6
7
8
KOGILU MAIN ROAD
PAIYYA LAYOUT MAIN
1st Cross
2nd Cross
3rd Cross
4th Cross
7'
AIRPORT ROAD
APMC YARD
8'
VENKATESHWARA VIEW ROAD
VIJAYA BAR & RESTORANT
SHIVANAHALLI ROAD